

PIZZA TIME THEATRE

SPARKS, NEVADA



PIZZA TIME THEATRE INC
1213 INNSBRUCK DR.
SUNNYVALE, CALIFORNIA
94086

A-3 - III-N Sprinklered
Must Post # Occ. Load IT 279 people

Index to Drawings


Allocation:
FD 1 X 2 = 2 (0.000015) = 0.000030 Mpd

Sewer T.P. Fee:
2 wt FU (SD) = \$100.00

530 Greenbriar Drive
530 Greenbriar Dr.

APPROVED
As Submitted
With Correction
Date: 5-27-92
By: [Signature]
Sparks Ridge Div.

Health Dept. (OK) Ed. Reiden (see attached letter)
S.C. 5-21-92




Pizza Time Theatre Inc
1213 Innsbruck Dr.
Sunnyvale, CA 94086




DATE	BY	REVISION
5-27-92	DFM	




EXISTING WALL TO REMAIN	AREAS NOT EFFECTED BY REMODEL	SWITCH LOCATION FOR ELECTRIC ACT- IVATED DOOR LATCH @ +54'
NEW 2" WALL CONSTRUCTION TO MATCH EXISTING WALL CONSTRUCTION	110V SURFACE MOUNTED DUPLEX RECEPTIBLES ON EXISTING WALLS EXCEPT IN NEW CONSTRUCTION	MICROPHONE LOCATION @ +54"
EXISTING WALL TO BE REMOVED	110V 20AMP DEDICATED RECEPTICLE FOR CASH REGISTER LOCATED BELOW COUNTER	TELEPHONE LOCATION @ +54'
(E) EXISTING	110V J BOX LOCATED BELOW COUNTER FOR ELECTRIC COUNTER	110V RECESSED DUPLEX FLOOR RECEPTICLE
(N) NEW		FURNISHED BY OWNER
QT QUARRY TILE		

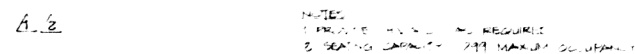


PROPOSED FLOOR PLAN

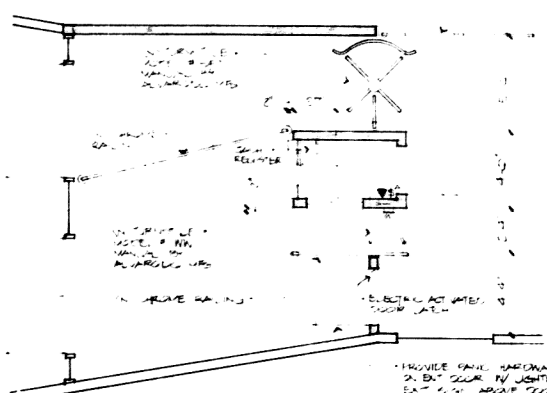

TICKET BOOTH PLAN

SCALE 1/4" = 1'-0"

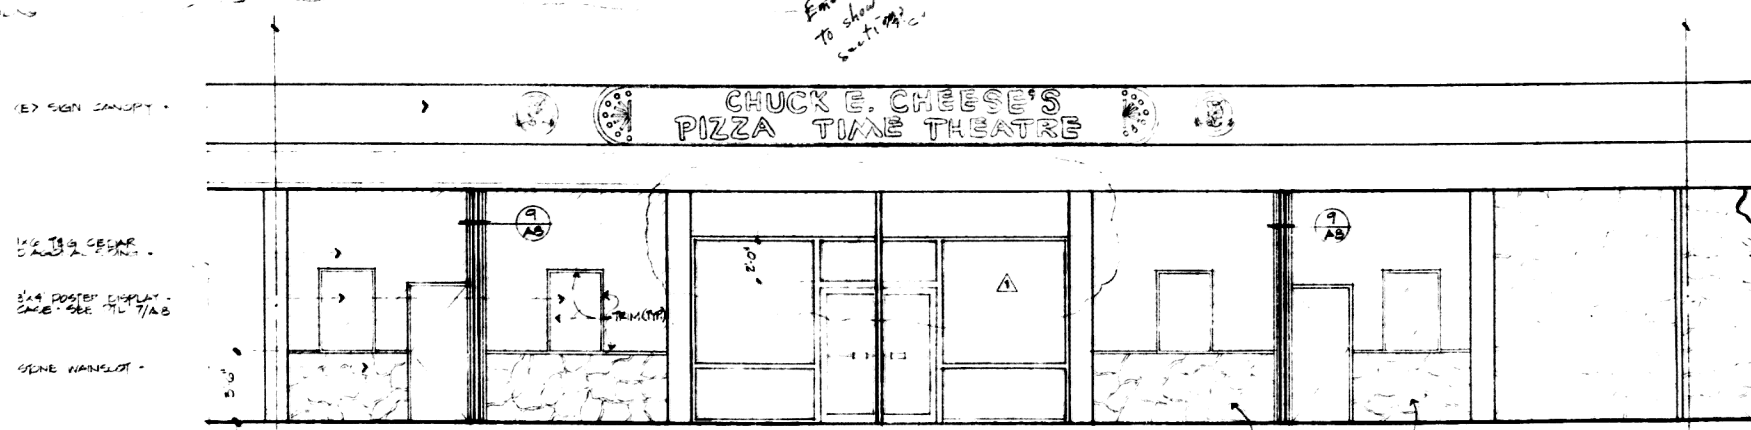

STOREFRONT ELEVATION

SCALE 1/4" = 1'-0"

Fire Sprinkler -
must be alerted to a station.
Emergency lighting required
to show means of egress from
meeting at Bldg.

[illegible]

Pizza Time Theatre Inc.
1213 Innsbruck Dr.
Sunnyvale, CA 94086



DATE	2 11 82	REVISIONS	P R M 4 12 82
DRAWN BY	P R M		Δ P R M 5 6 82
APPROVED			Δ P R M 5 11 82
SCALE	AS SHOWN		








PROCEED PIZZA TIME THEATRE REMODEL
GREENHAE DRIVE & FOURTH ST

PROPOSED FLOOR & ELECTRICAL PLAN

HEET



1

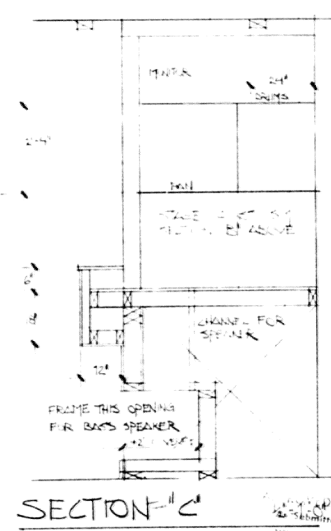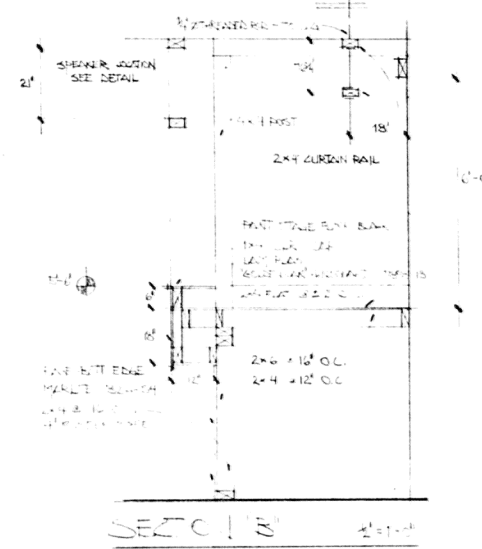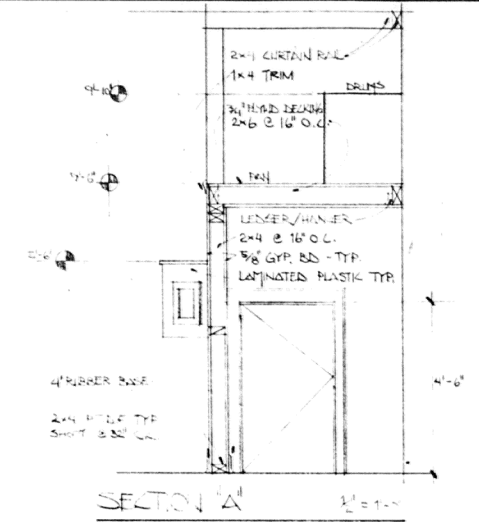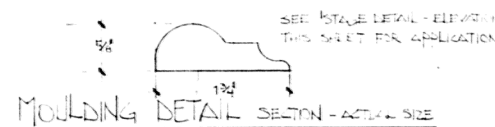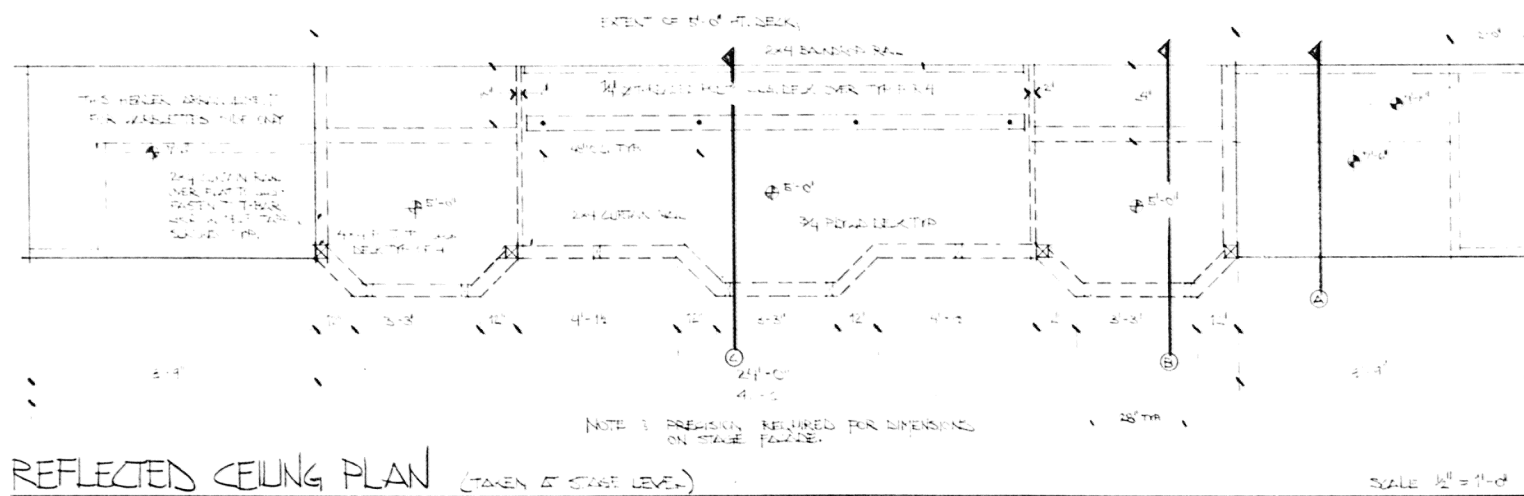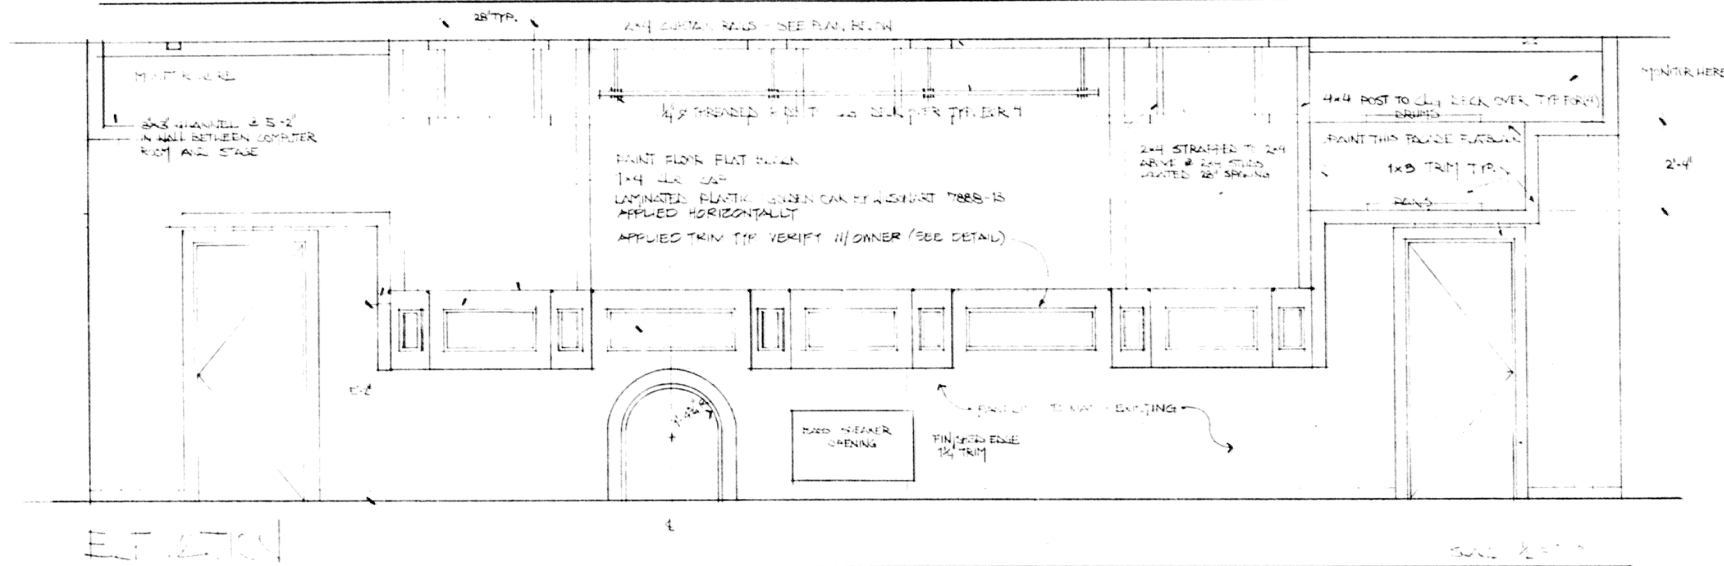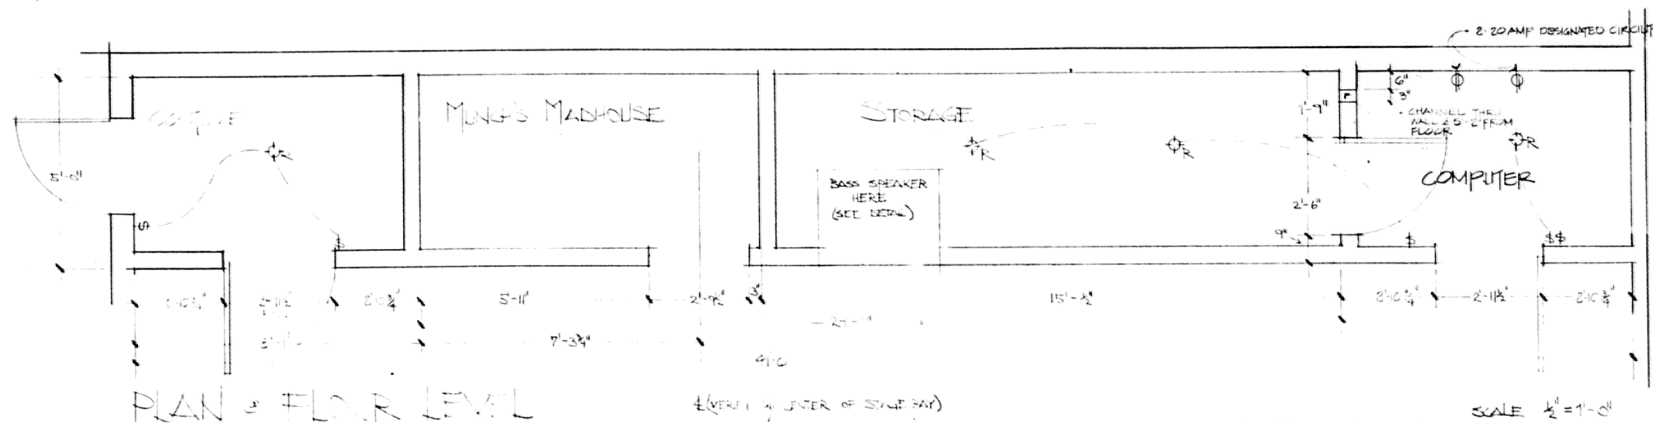



Pizza Time Theatre Inc.
1213 Innsbruck Dr.
Sunnyvale, CA 94086




DATE	3-24-82	REVISION	PR. 1A, 4-12-82
DESIGNER	W. J. L.		
APPROVED			
SCALE	1/2" = 1'-0"		

PROPOSED PIZZA TIME THEATRE REMODEL
GREENSBORO DRIVE & NORTH STREET
SPARKS, NEVADA




STAGE ELEVATION, PLAN, & SECTIONS

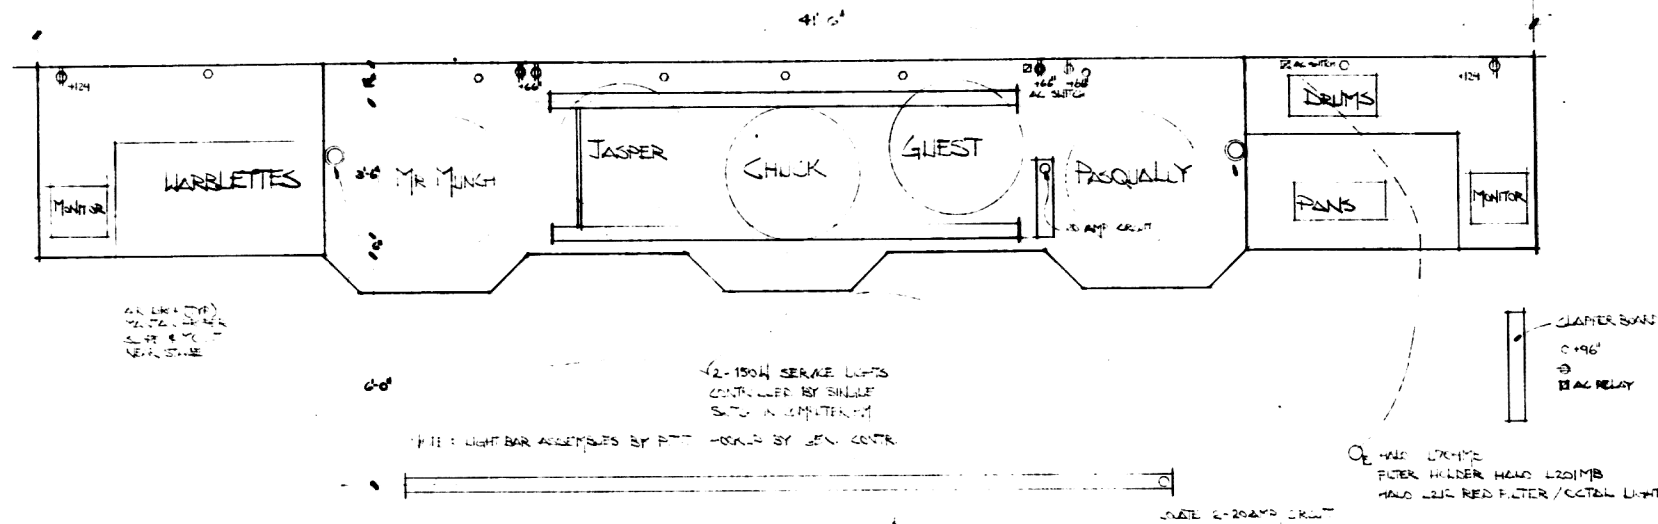



LIGHTING & PLATFORM LEVEL

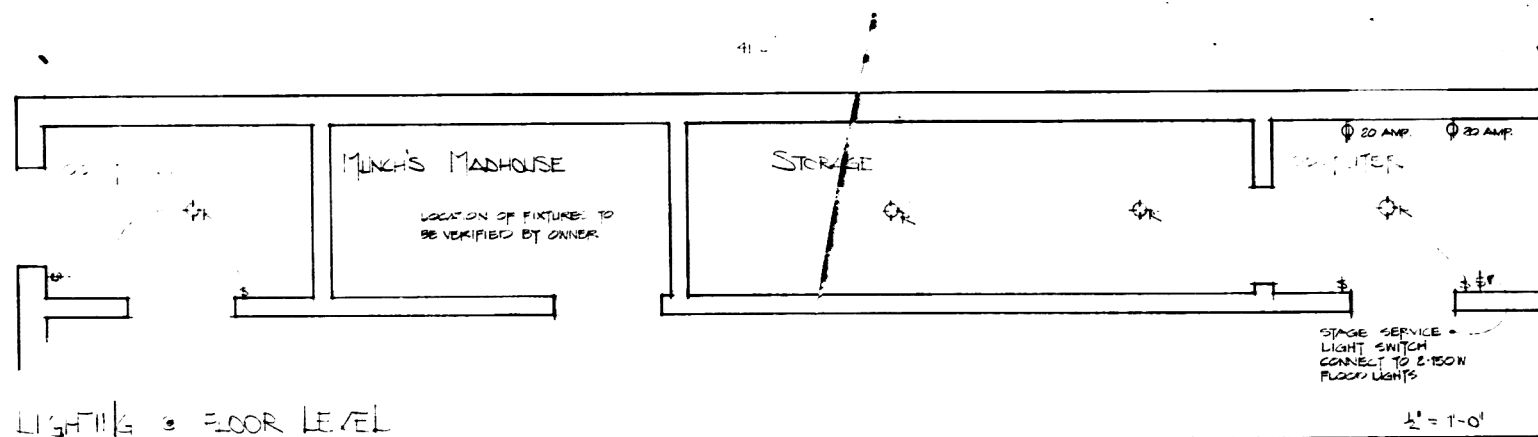

LIGHTING & FLOOR LEVEL

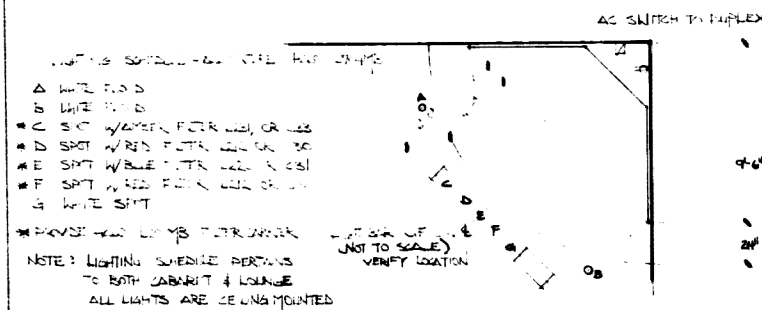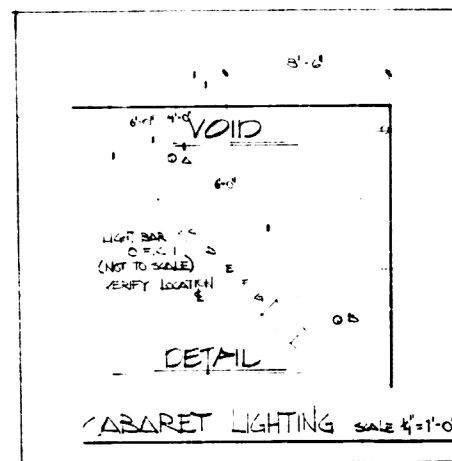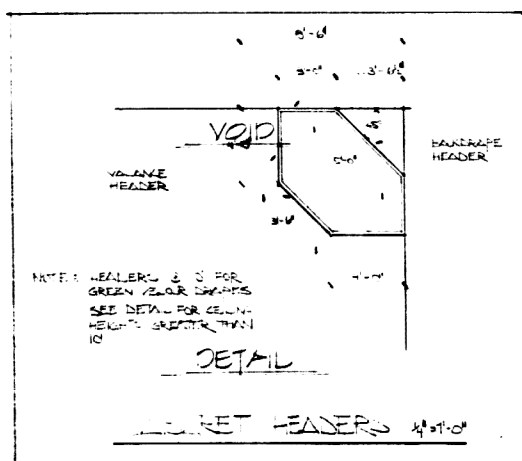

LOUNGE LIGHTING SCALE 1/4" = 1'-0"

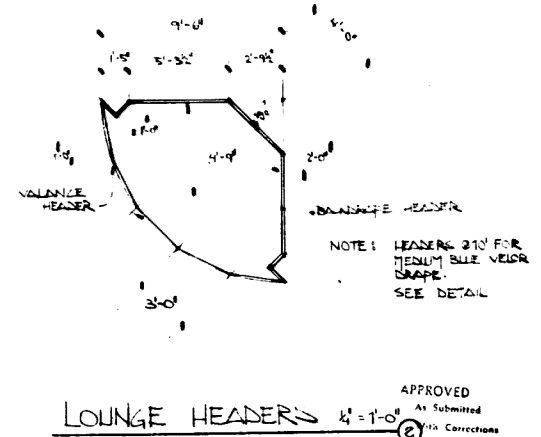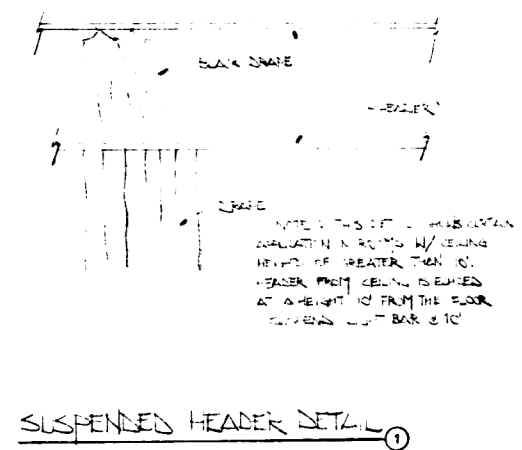

LOUNGE HEADERS SCALE 1/4" = 1'-0"

Pizza Time Theatre Inc.
1213 Innsbruck Dr.
Sunnyvale, CA 94086



DATE 5-24-82

REVISIONS


DESIGNED BY: J. J. J.

APPROVED


SCALE AS SHOWN

PROPOSED PIZZA TIME THEATRE REMODEL
GREENSBORO DRIVE & FOURTH ST.

SPACE LIGHTING & ELECTRICAL PLAN

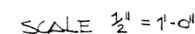

Sprinklers
Required under stage
and in dropped ceiling
area

 

SKEEBALL PARTITION

APPROVED
- As Submitted
- With Correction
Date _____
By _____
Cynthia Elda D.

SHEET

A-6

OF 10

